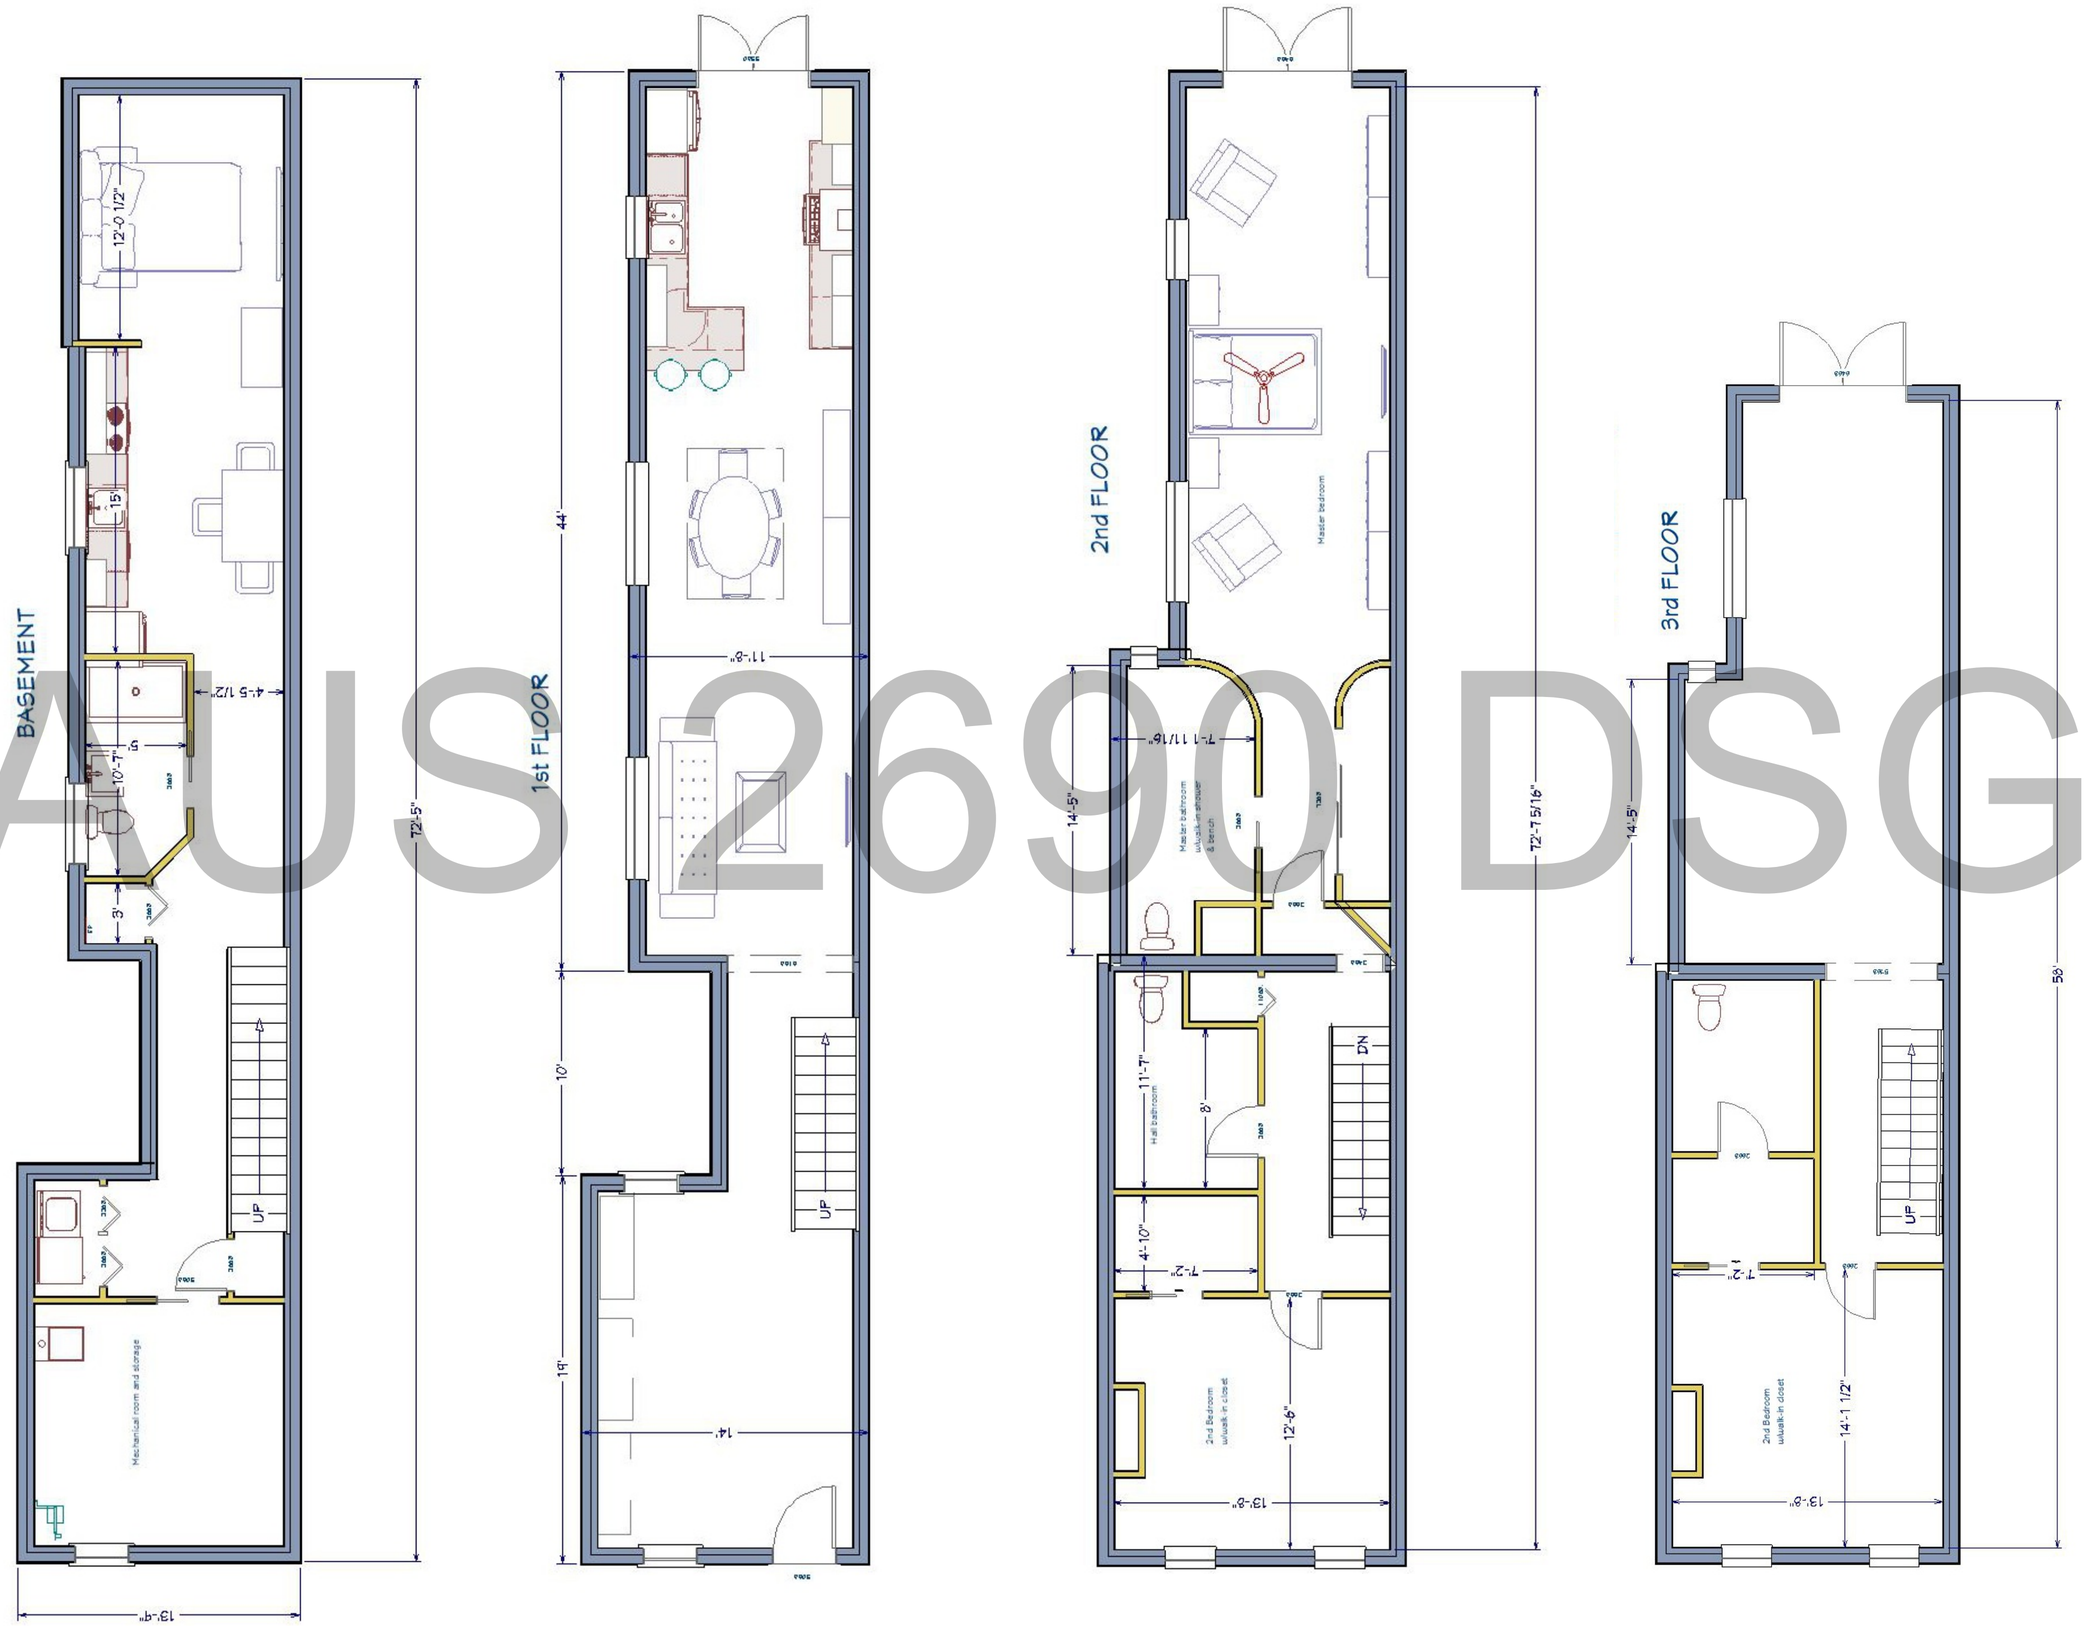

HAUS 2690 DSGN

HAUS 2690 DSGN

NO.	DESCRIPTION	BY	DATE

SHEET TITLE:

PROJECT DESCRIPTION:

DRAWINGS PROVIDED BY:
Gabriela Matuchova
HAUS 2690 DSGN
443-467-4005
2690design@gmail.com

DATE:

SCALE:

SHEET: